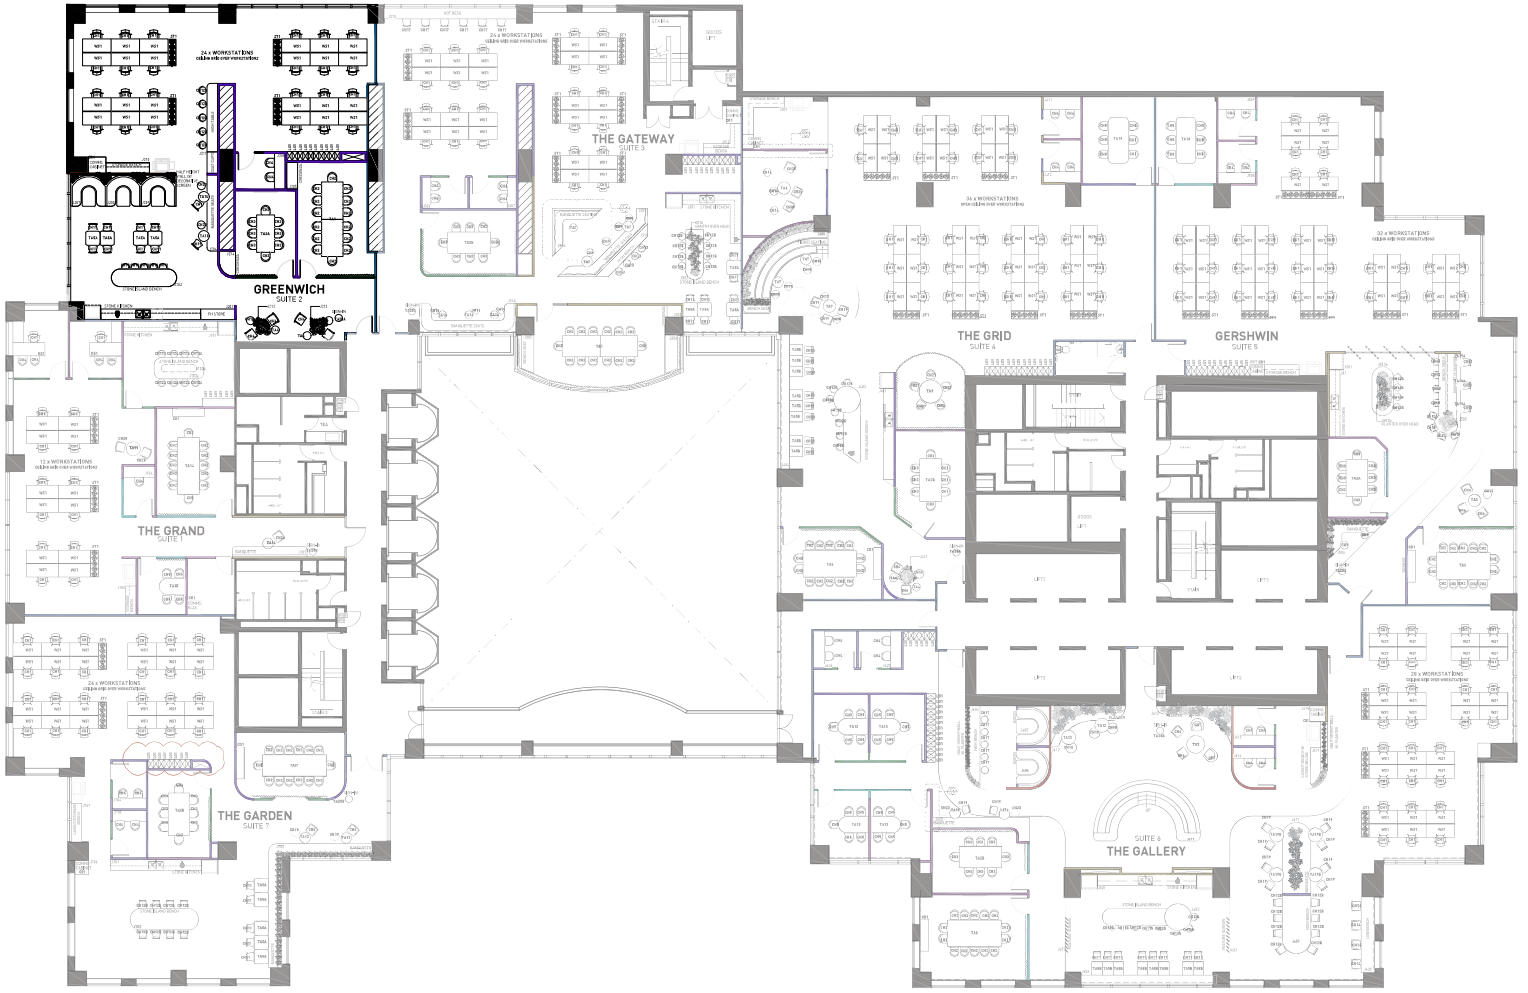


WD A1.07 FURNITURE LAYOUT PLAN 1:100 @ A0

Drawing Reference:

- ☐ PDF by others
- ☐ CAD by others
- ☐ Papercopy by others
- ■ Survey by CCI

- ☐ Preliminary
- ☐ Approval
- ☐ Building Permit
- ■ Construction
- ☐ Information
- ☐ As Built

GENERAL NOTES:

This copyright on this drawing is reserved.
It is issued to you in confidence and must not be reproduced or disclosed to third parties without our prior permission.
Do not scale from this drawing.
This drawing is to be read in conjunction with all relevant consultants, specialist manufacturers drawings and specifications.
Any discrepancies in dimensions or details on or between these drawings should be drawn to our attention. All dimensions are in millimetres unless noted otherwise.
Any surveyed information incorporated within this drawing cannot be guaranteed as accurate unless confirmed by fixed dimension.
Square metreage areas noted on this drawing are approximate only and have not been measured in accordance the property council of Australia's method of measurement guidelines 2021. Do not use to calculate nett lettable area.

| REV | DESCRIPTION | DATE |
|---|---|---|
| - | FIRST ISSUE OF DRAWINGS | 23.12.21 |
| A | FIRST REVISION OF DRAWINGS | 16.02.22 |

DESIGN AND BUILD:

CONCEPT COMMERCIAL INTERIORS
p: (03) 9650 8494
LV9, 140 BOURKE STREET, MELBOURNE, VIC 3000
e: Hello@conceptci.com.au
w: EW.conceptci.com.au

PROJECT

GPT The GPT Group

PROJECT ADDRESS

LEVEL 12, 530 COLLINS STREET, MELBOURNE

TITLE

# FURNITURE LAYOUT PLAN

| DRAWN | CHECKED | ISSUE DATE |
|---|---|---|
| CD | JB/MM | 10.03.22 |

| PROJECT NUMBER | REVISION |
|---|---|
| 1313 | B |

| SCALE | DWG.NO. |
|---|---|
| 1:100 @ A0 | A1.07 |

FOR CONSTRUCTION

ALL MEASUREMENTS TO BE VERIFIED ON SITE